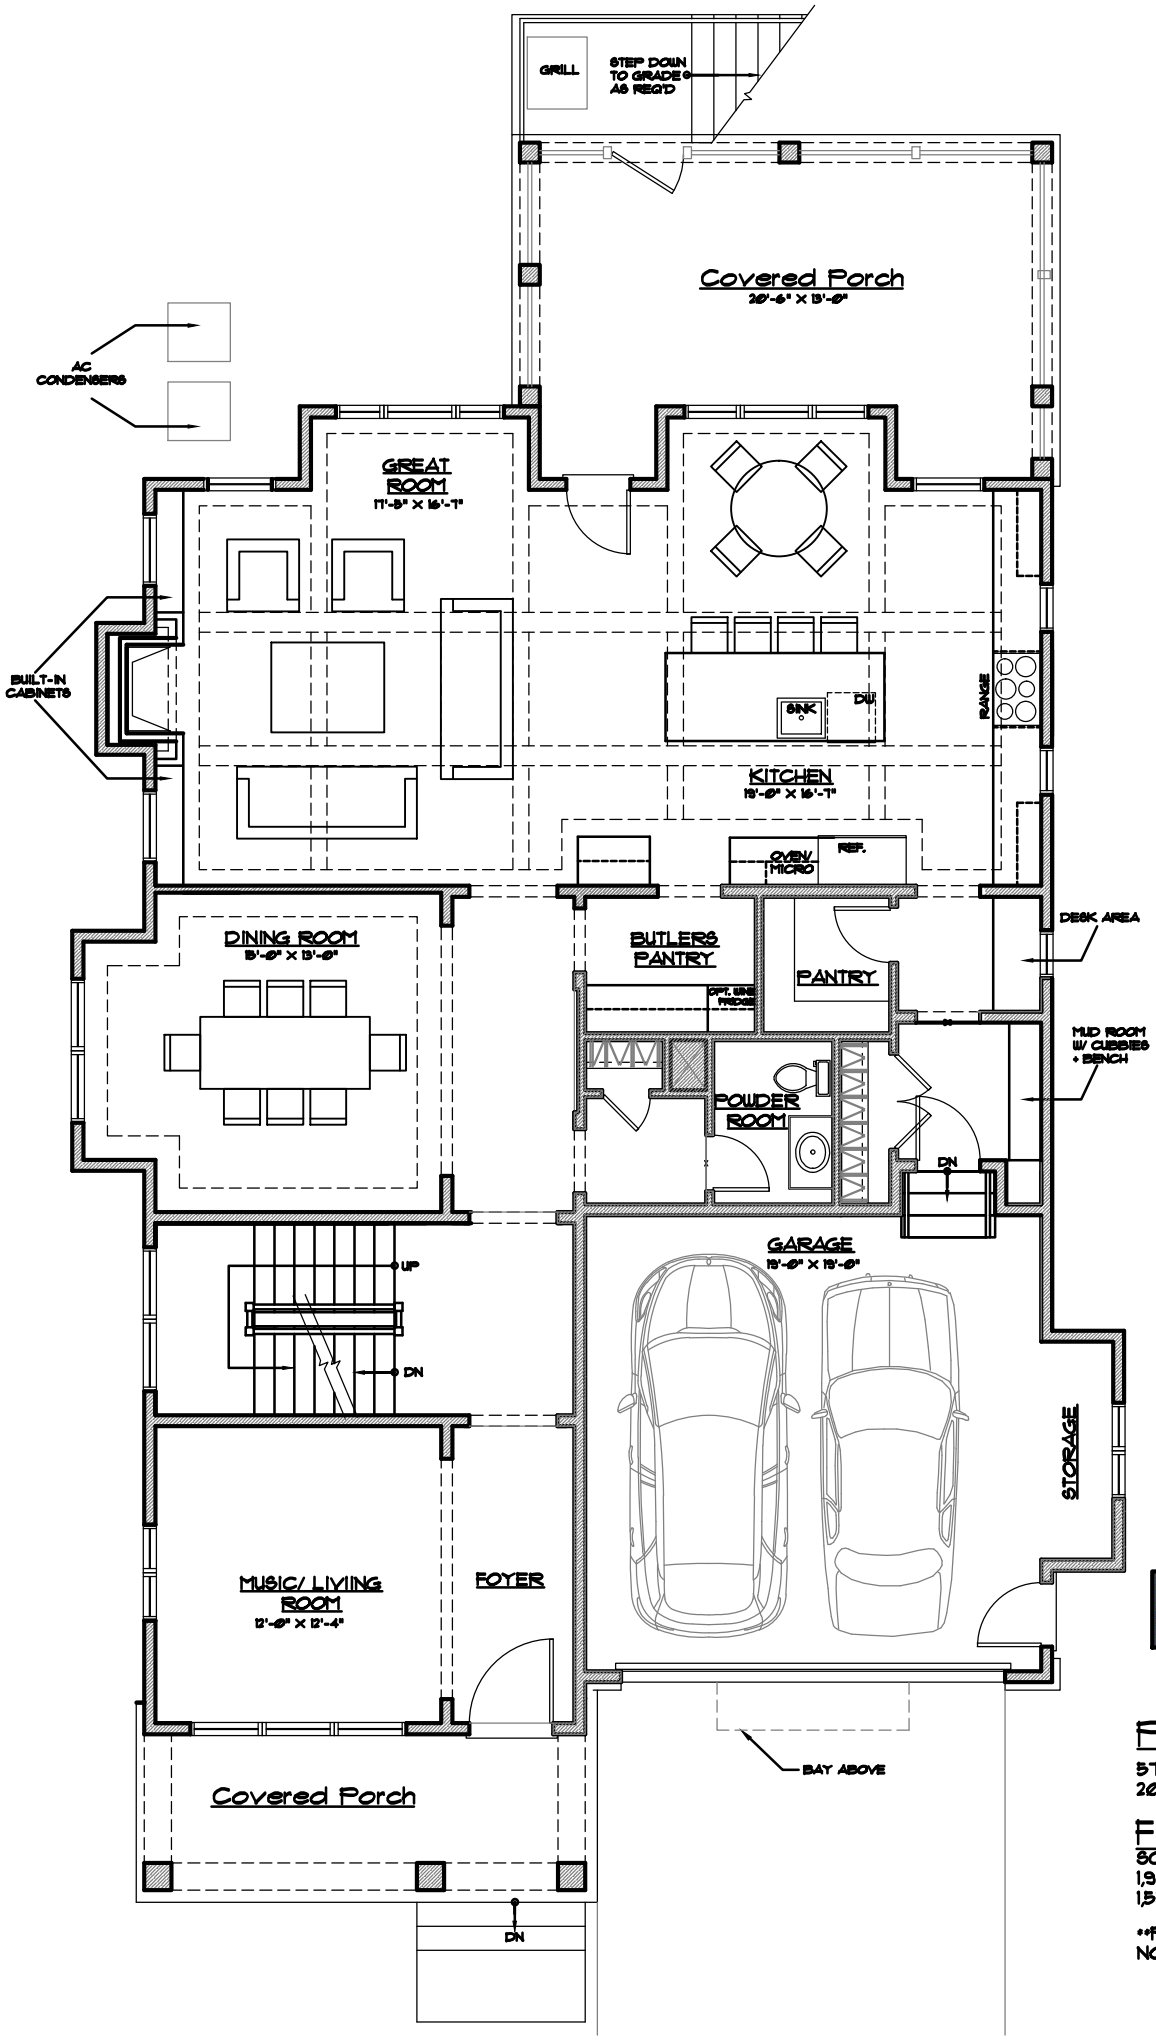

STUDIO Z DESIGN CONCEPTS

CARTER INC BUILDERS

PRIVATE RESIDENCE

5703 NORTHFIELD RD BETHESDA, MD 20817

FIRST FLOOR PLAN

SCALE = 1/8" = 1'-0"
1,940 SF TOTAL
1,557 FINISHED SF

**PLANS SUBJECT TO CHANGE WITHOUT NOTICE

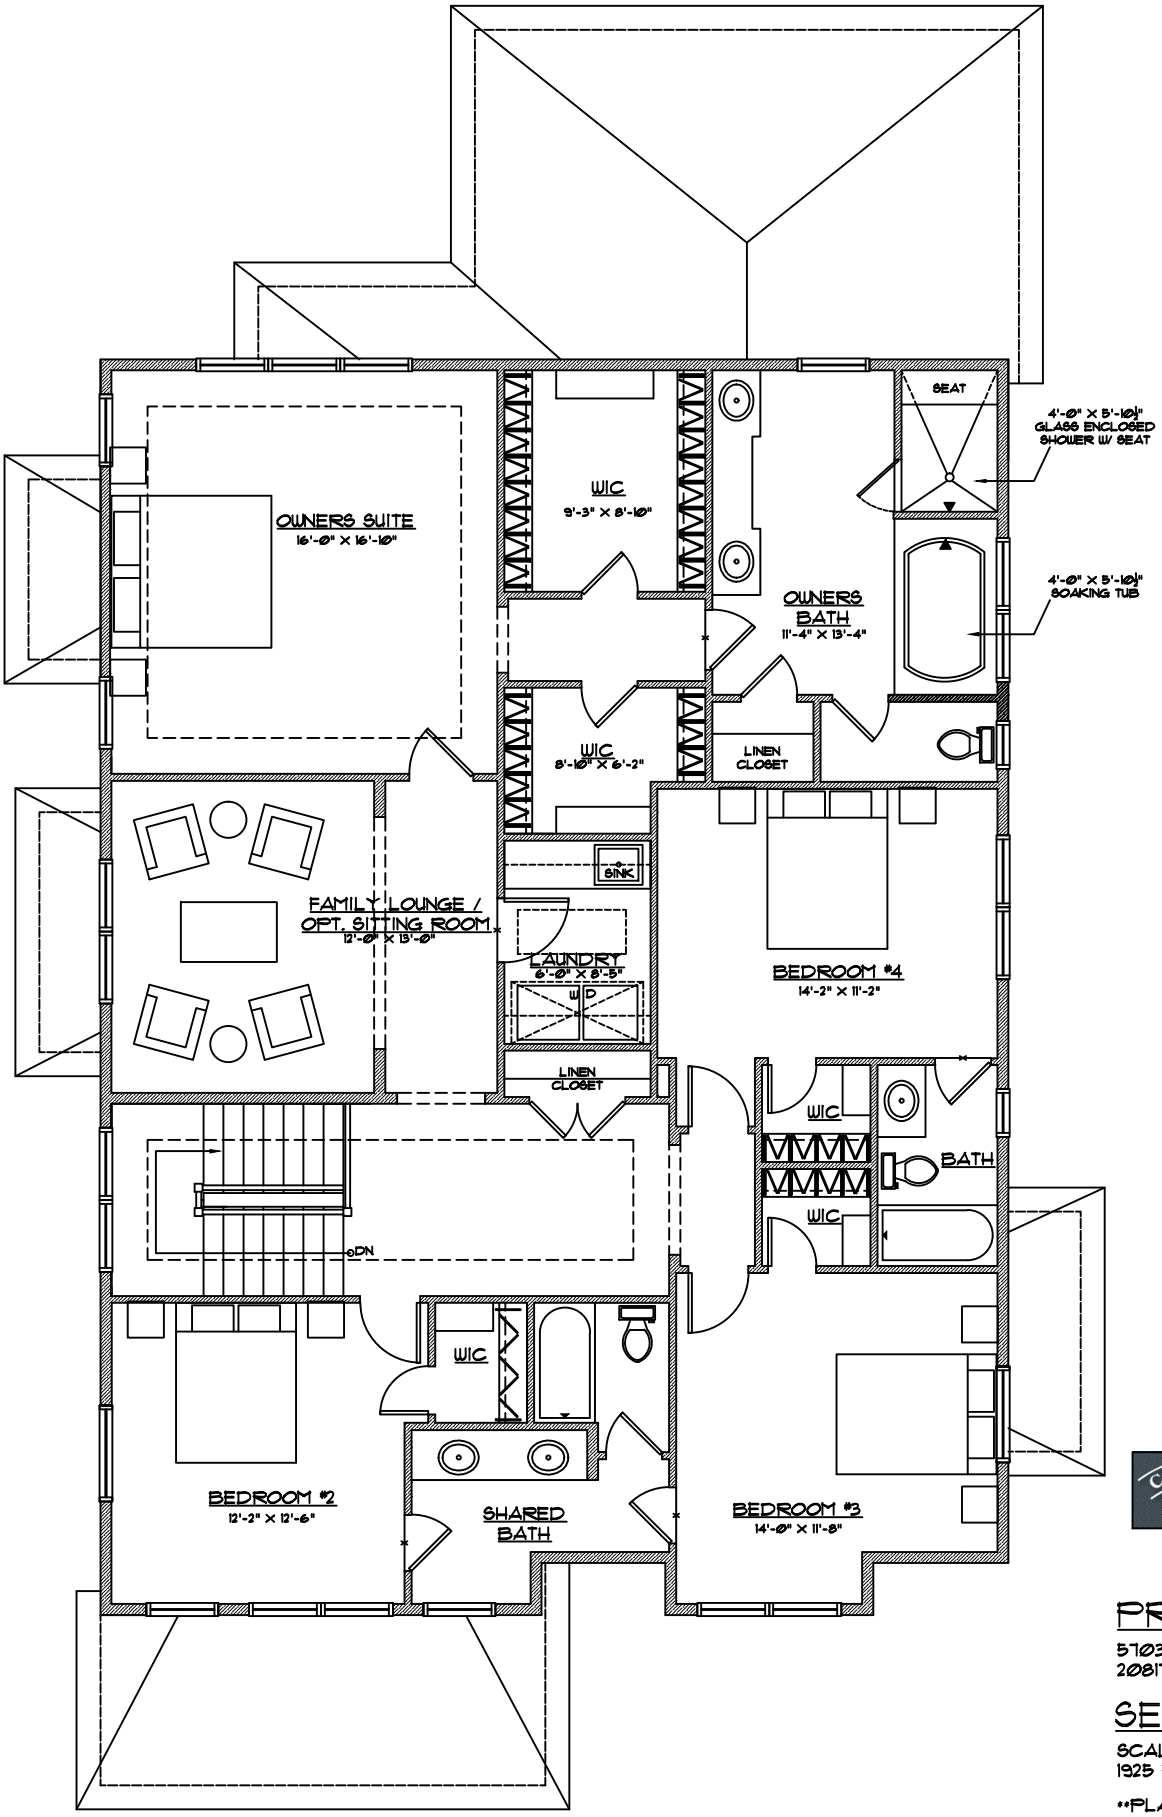

CARTER INC BUILDERS

STUDIO Z DESIGN CONCEPTS

PRIVATE RESIDENCE

5703 NORTHFIELD RD BETHESDA, MD 20817

SECOND FLOOR PLAN

SCALE = 1/8" = 1'-0"
1925 FINISHED SF

**PLANS SUBJECT TO CHANGE WITHOUT NOTICE

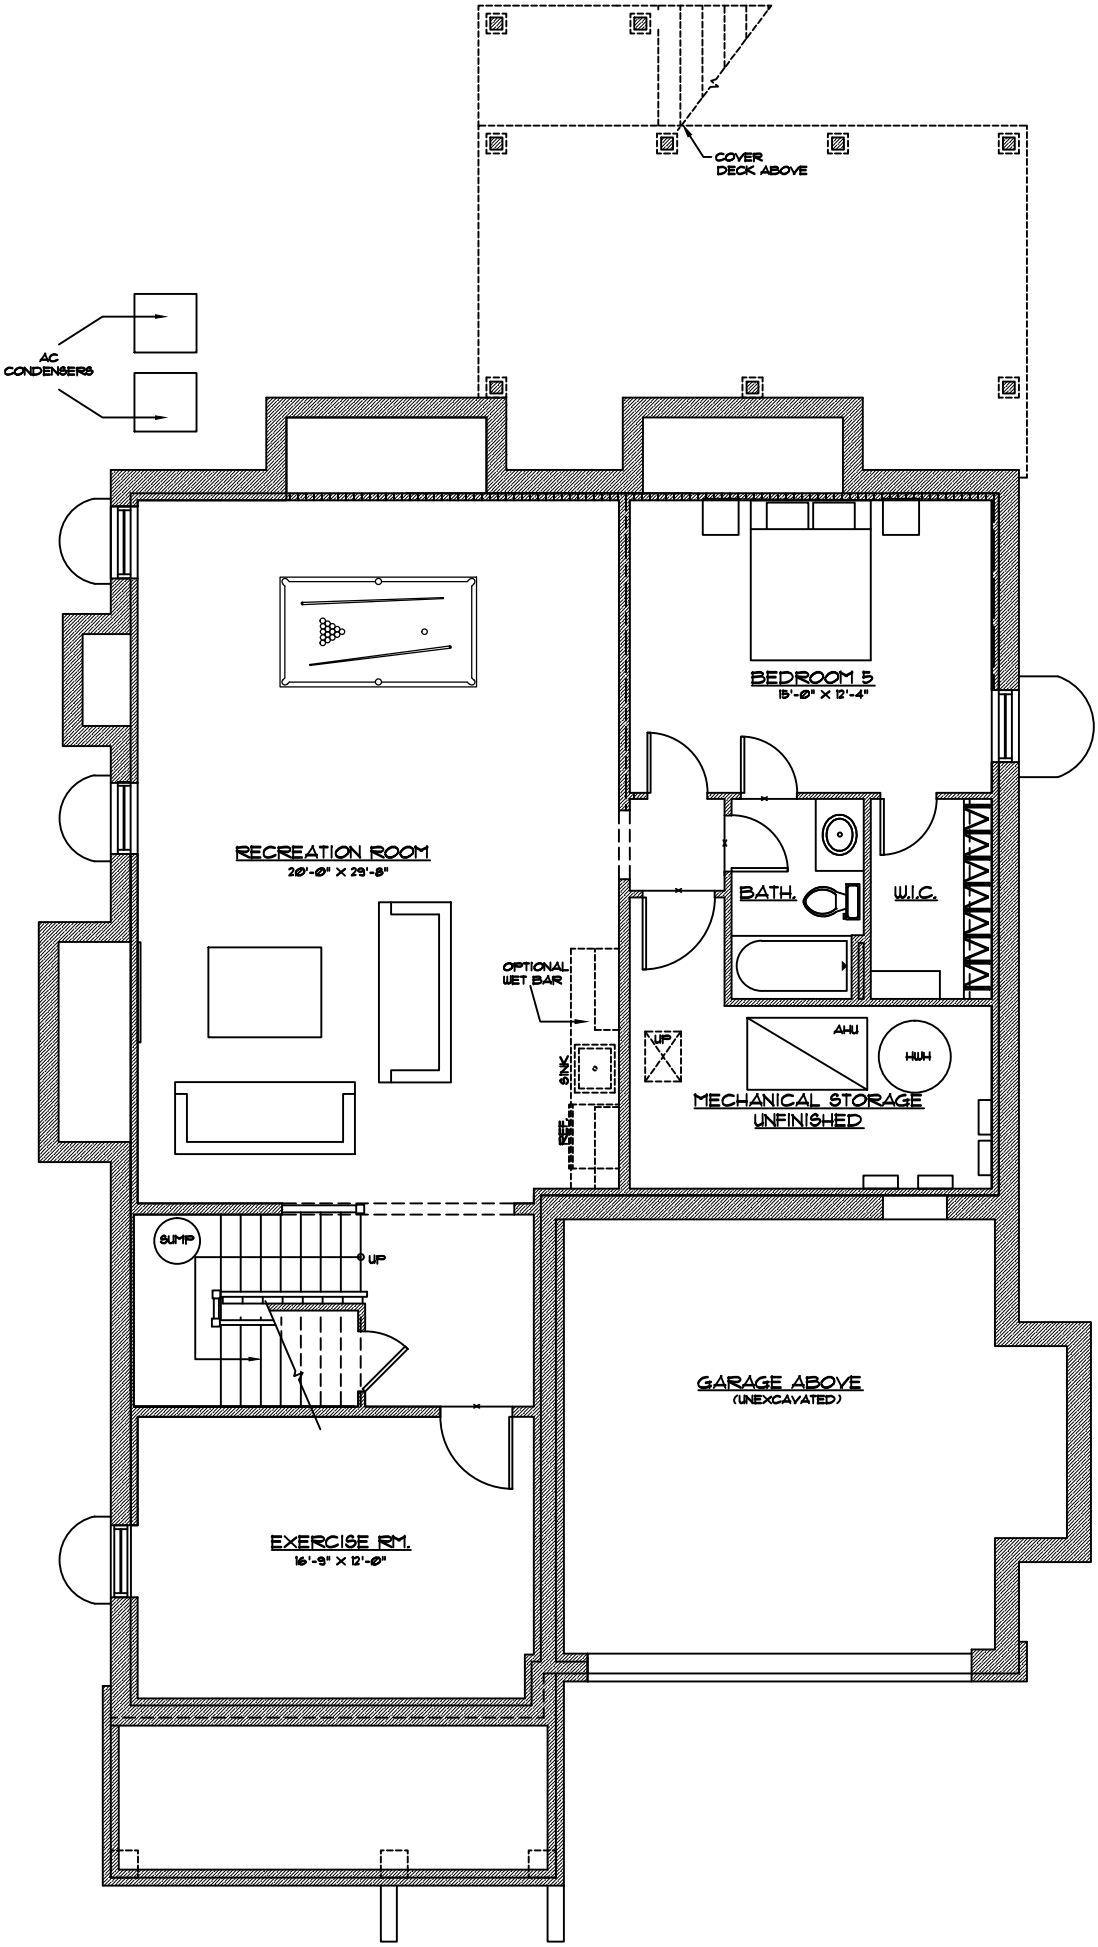

CARTER INC BUILDERS

STUDIO Z
DESIGN CONCEPTS

PRIVATE RESIDENCE

5703 NORTHFIELD RD BETHESDA, MD
20817

LOWER LEVEL PLAN

SCALE = 1/8" = 1'-0"
1,289 FINISHED SF

**PLANS SUBJECT TO CHANGE WITHOUT NOTICE